


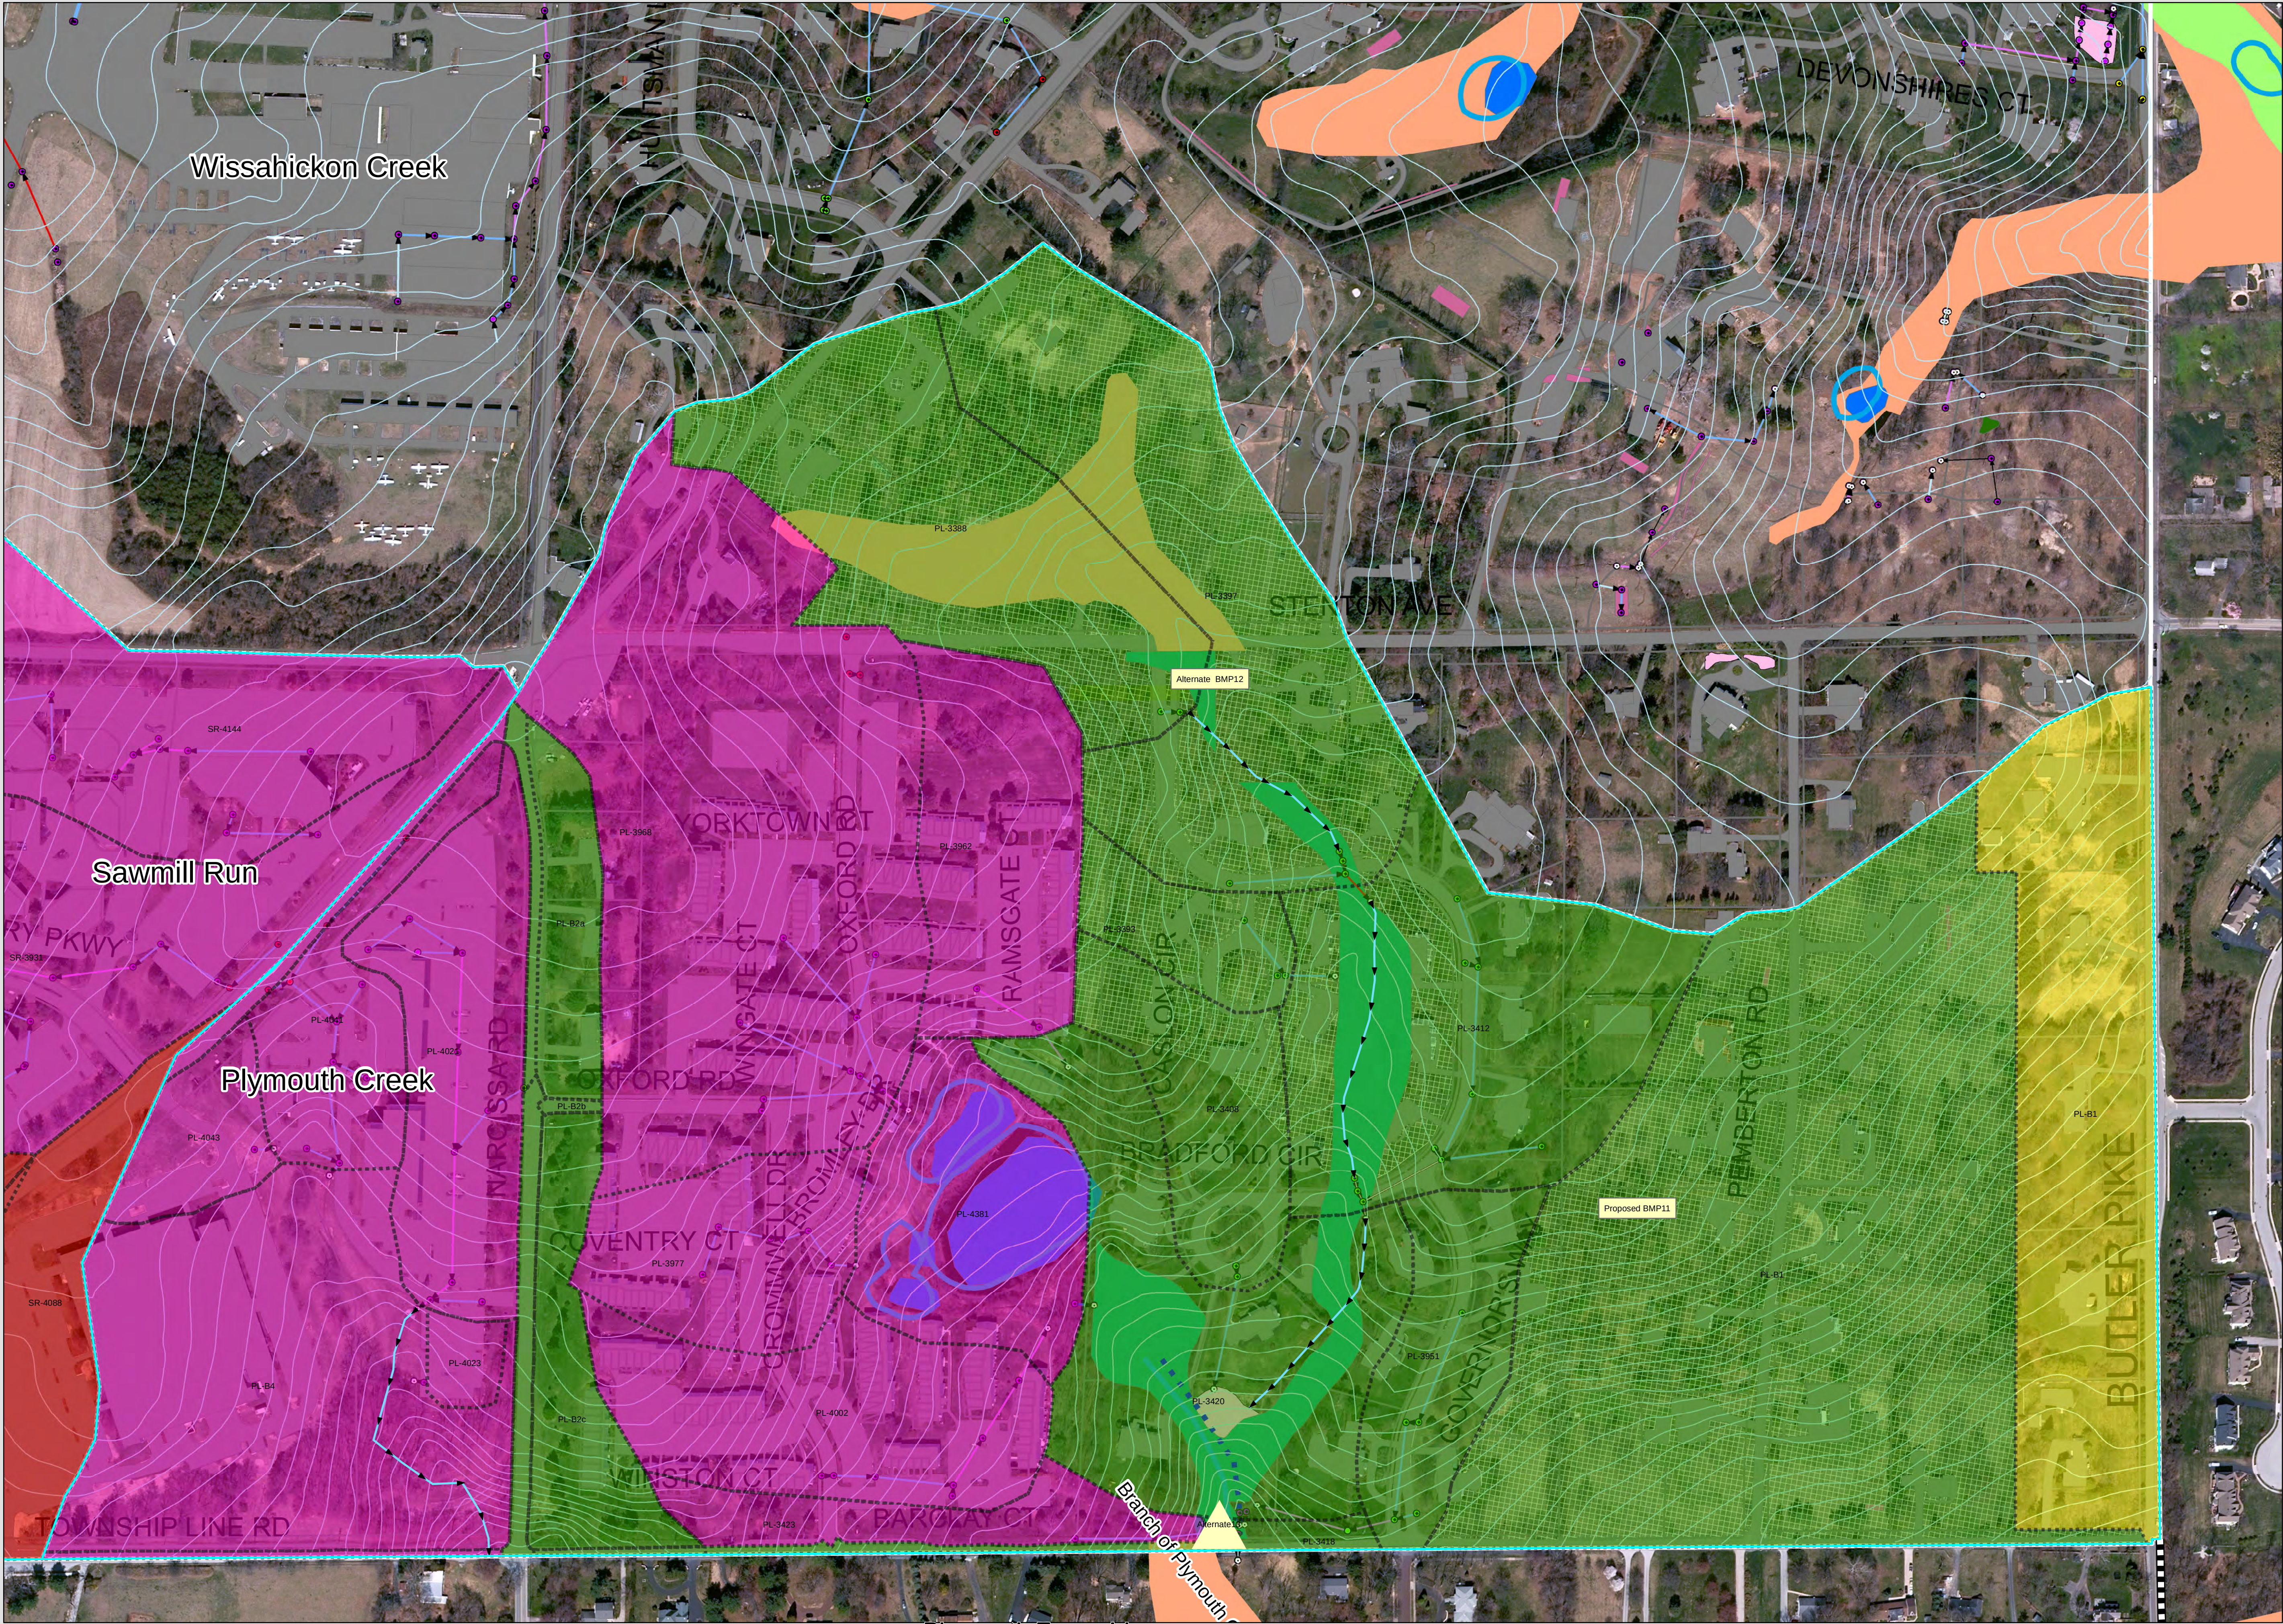

Whitemarsh Township

**Legend**

MunicipalBoundaries

Swales

PRPDrainageSheds041717

**Areas of Responsibility**

**Owner**

COUNTY

PRIVATE

STATE

TOWNSHIP

TURNPIKE

contours

**StormPt\_Category**

inlet

endwall; outlet

manhole

other

**StormPt\_OWNER**

County

Private

State

Township

Turnpike

**Storm Sewers**

**DIAMETER**

TBD

4; 6; 8; 9; 10; 12; 14; 15

18; 19

21; 22

24; 27; 30

36; 38

42

48

54; 58

60

66

streams

forebays

**Basins**

**owner**

Township

Private

Watershed

**Floodplain09.01.16**

**type**

FEMAFlood2016

Individual Flood Study

Alluvial Study

HydricSoils

Parcels

imperviousvrpc2015

**BMP TYPE**

Cistern

Infiltration/Seepage Beds,Pits

Level Spreader

Rain Garden

RainBarrels

StreambankTargetedAreas

BMPTargetedAreas

Targeted Streambank Restoration Project Location

Targeted BMP Project Location

Aerial Image DVRPC 2015

WHITPAIN

TOWNSHIP

960 Wentz Road

Blue Bell Pa, 19422




Pollutant Reduction Plan

Storm Sewer Sheds

Plymouth Creek

WATERSHED

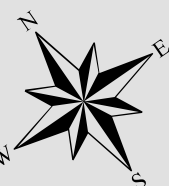

100

0

200

Feet

1:1,920

1 inch = 160 feet

Disclaimer:  
This plan is for  
general information  
only. Should more  
in depth information  
be needed, consult the  
approved  
Land Development or  
Subdivision Plans.

Date Created: July 6, 2017

Generated By: CE

Sheet 7 of 7