


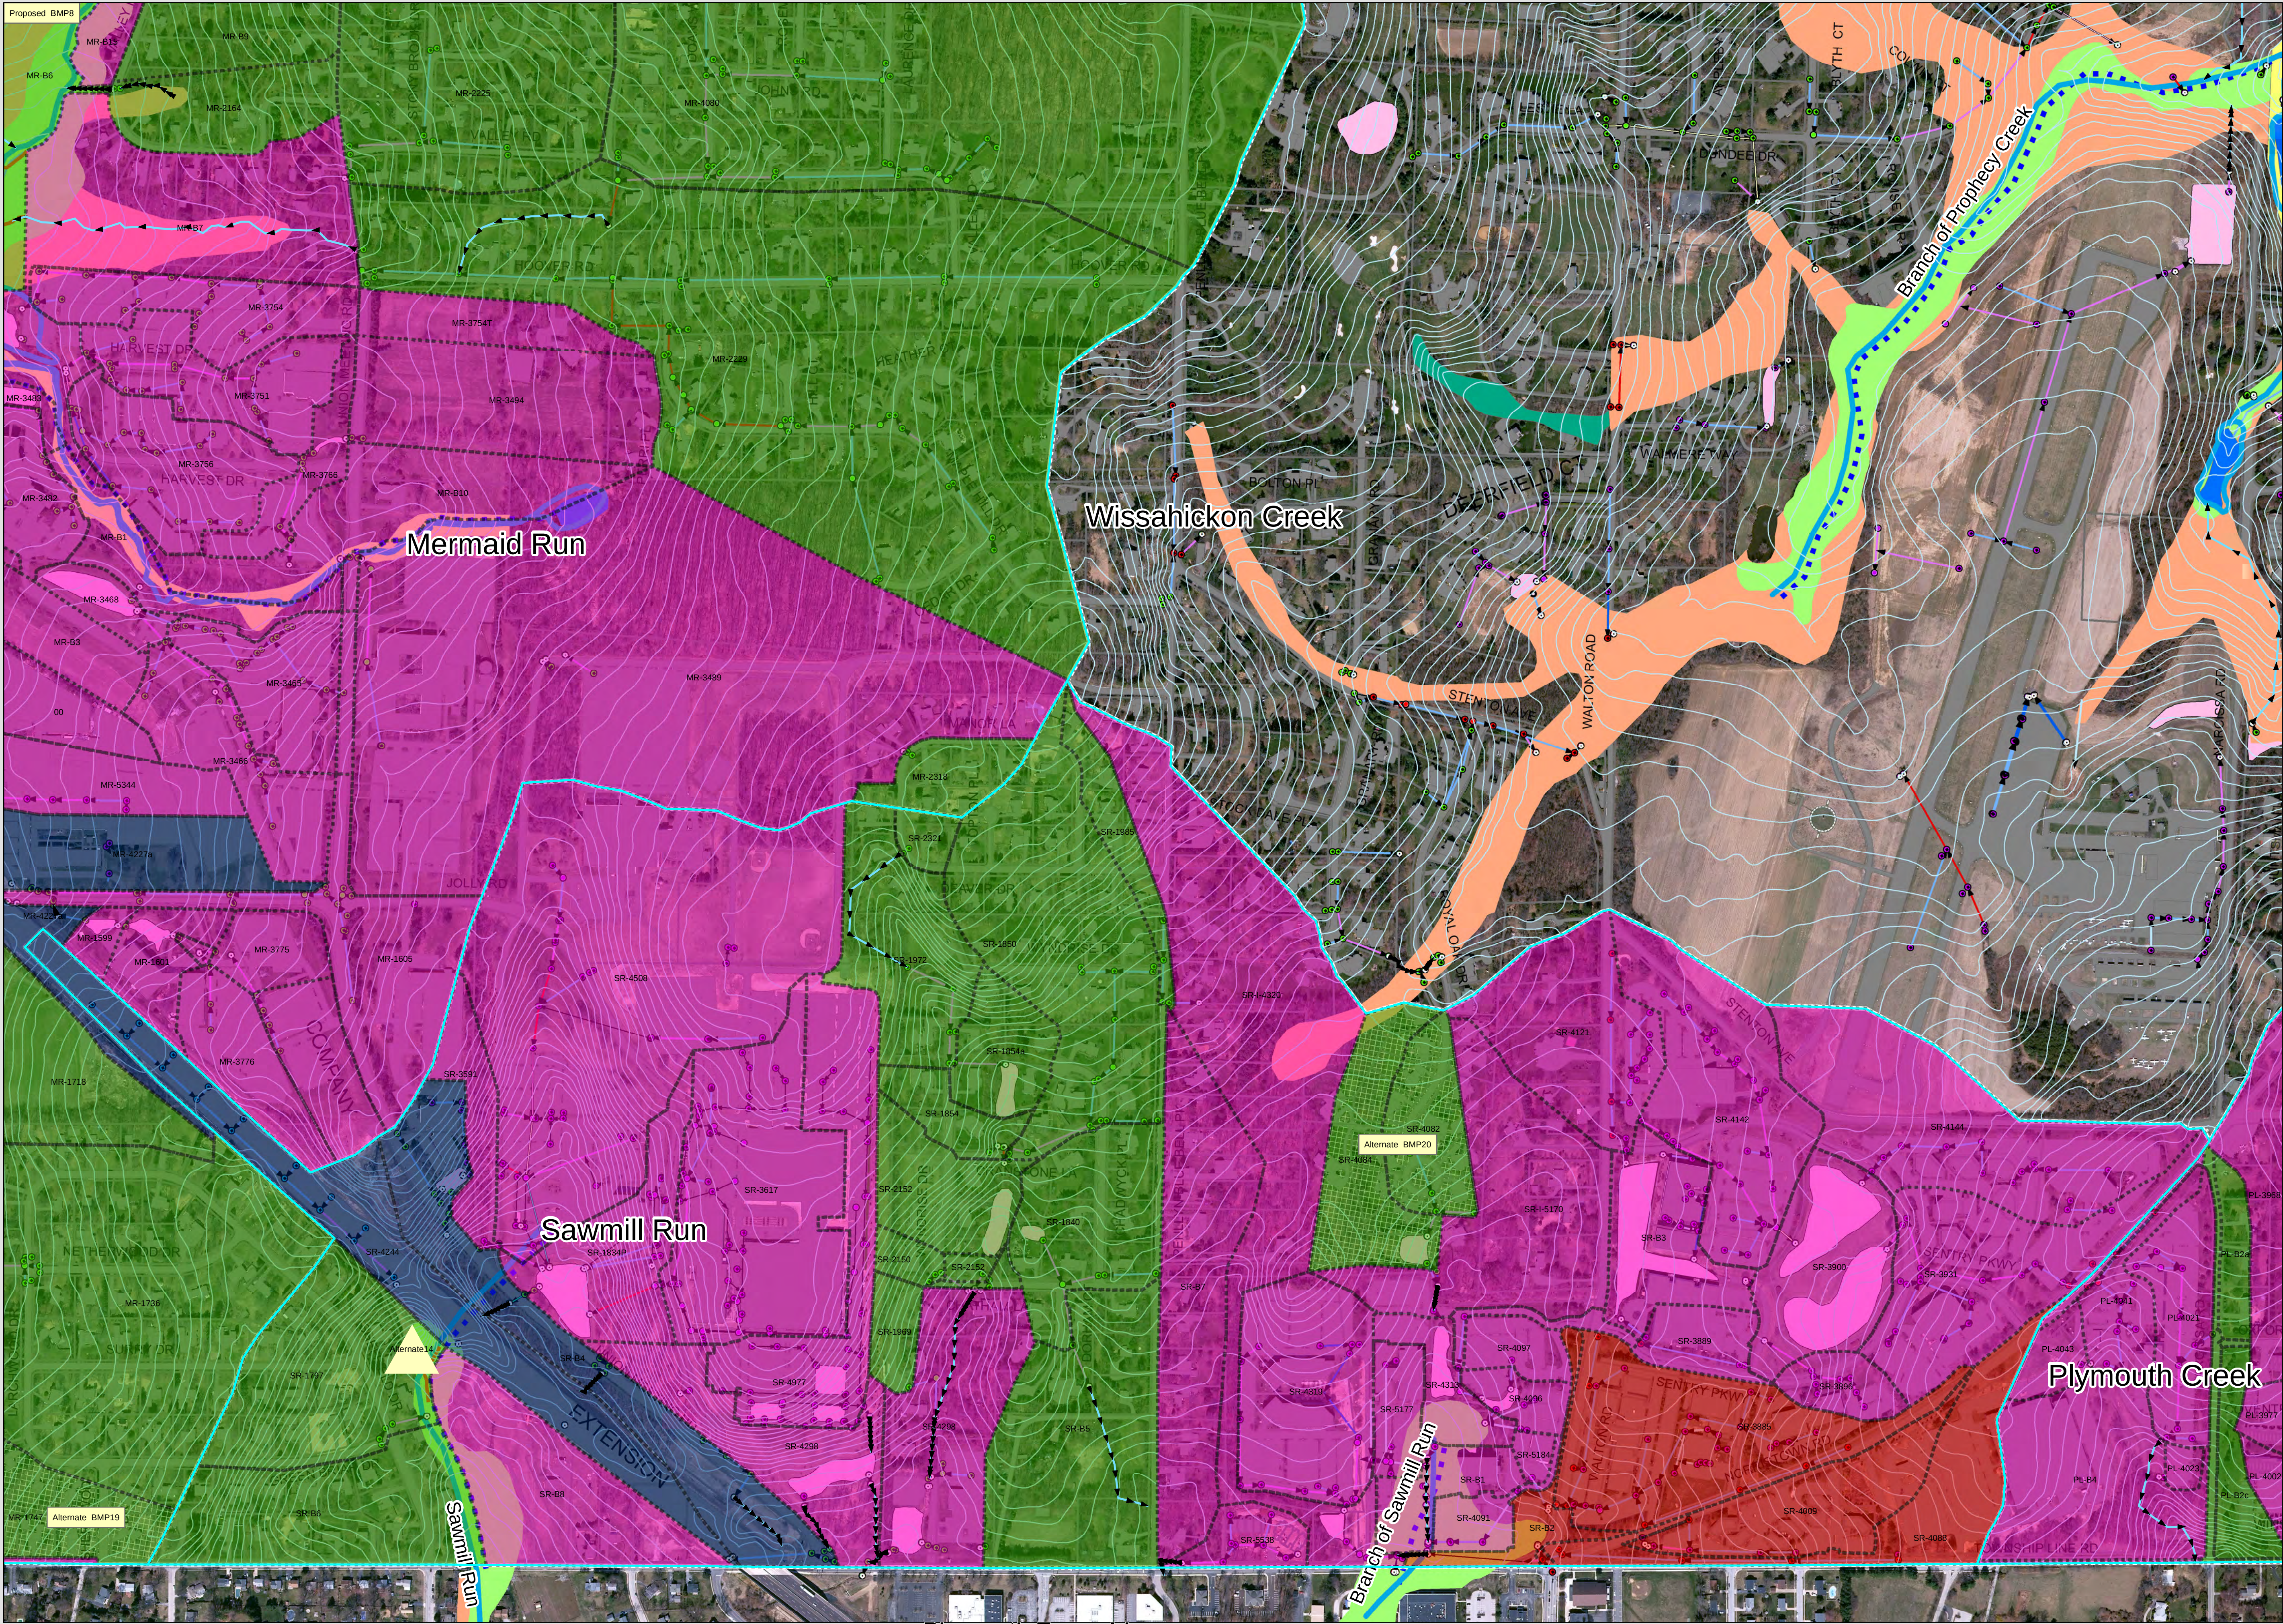

Legend

- MunicipalBoundaries
- Swales
- PRPDrainageSheds041717

Areas of Responsibility

Owner

- COUNTY
- PRIVATE
- STATE
- TOWNSHIP
- TURNPIKE
- contours

StormPt_ Category

- inlet
- endwall; outlet
- manhole
- other

StormPt_ OWNER

- County
- Private
- State
- Township
- Turnpike

Storm Sewers

DIAMETER

- TBD
- 4; 6; 8; 9; 10; 12; 14; 15
- 18; 19
- 21; 22
- 24; 27; 30
- 36; 38
- 42
- 48
- 54; 58
- 60
- 66

streams

forebays

Basins

owner

- Township
- Private
- Watershed

Floodplain09.01.16

type

- FEMAFlood2016
- Individual Flood Study
- Alluvial Study
- HydicSoils
- Parcels
- imperviousvrpc2015

BMP TYPE

- Cistern
- Infiltration/Seepage Beds,Pits
- Level Spreader
- Rain Garden
- RainBarrels
- StreambankTargetedAreas
- BMPTargetedAreas

Targeted Streambank Restoration Project Location

Targeted BMP Project Location

Aerial Image DVRPC 2015

WHITPAIN
TOWNSHIP

960 Wentz Road
Blue Bell Pa, 19422



Pollutant Reduction Plan

Storm Sewer Sheds
Sawmill Run
Tributary of Stony Creek
WATERSHED



1:3,936

1 inch = 328 feet

Disclaimer:
This plan is for
general information
only. Should more
in depth information
be needed, consult the
approved
Land Development or
Subdivision Plans.

Date Created: July 6, 2017

Generated By: CE

Sheet 6 of 7