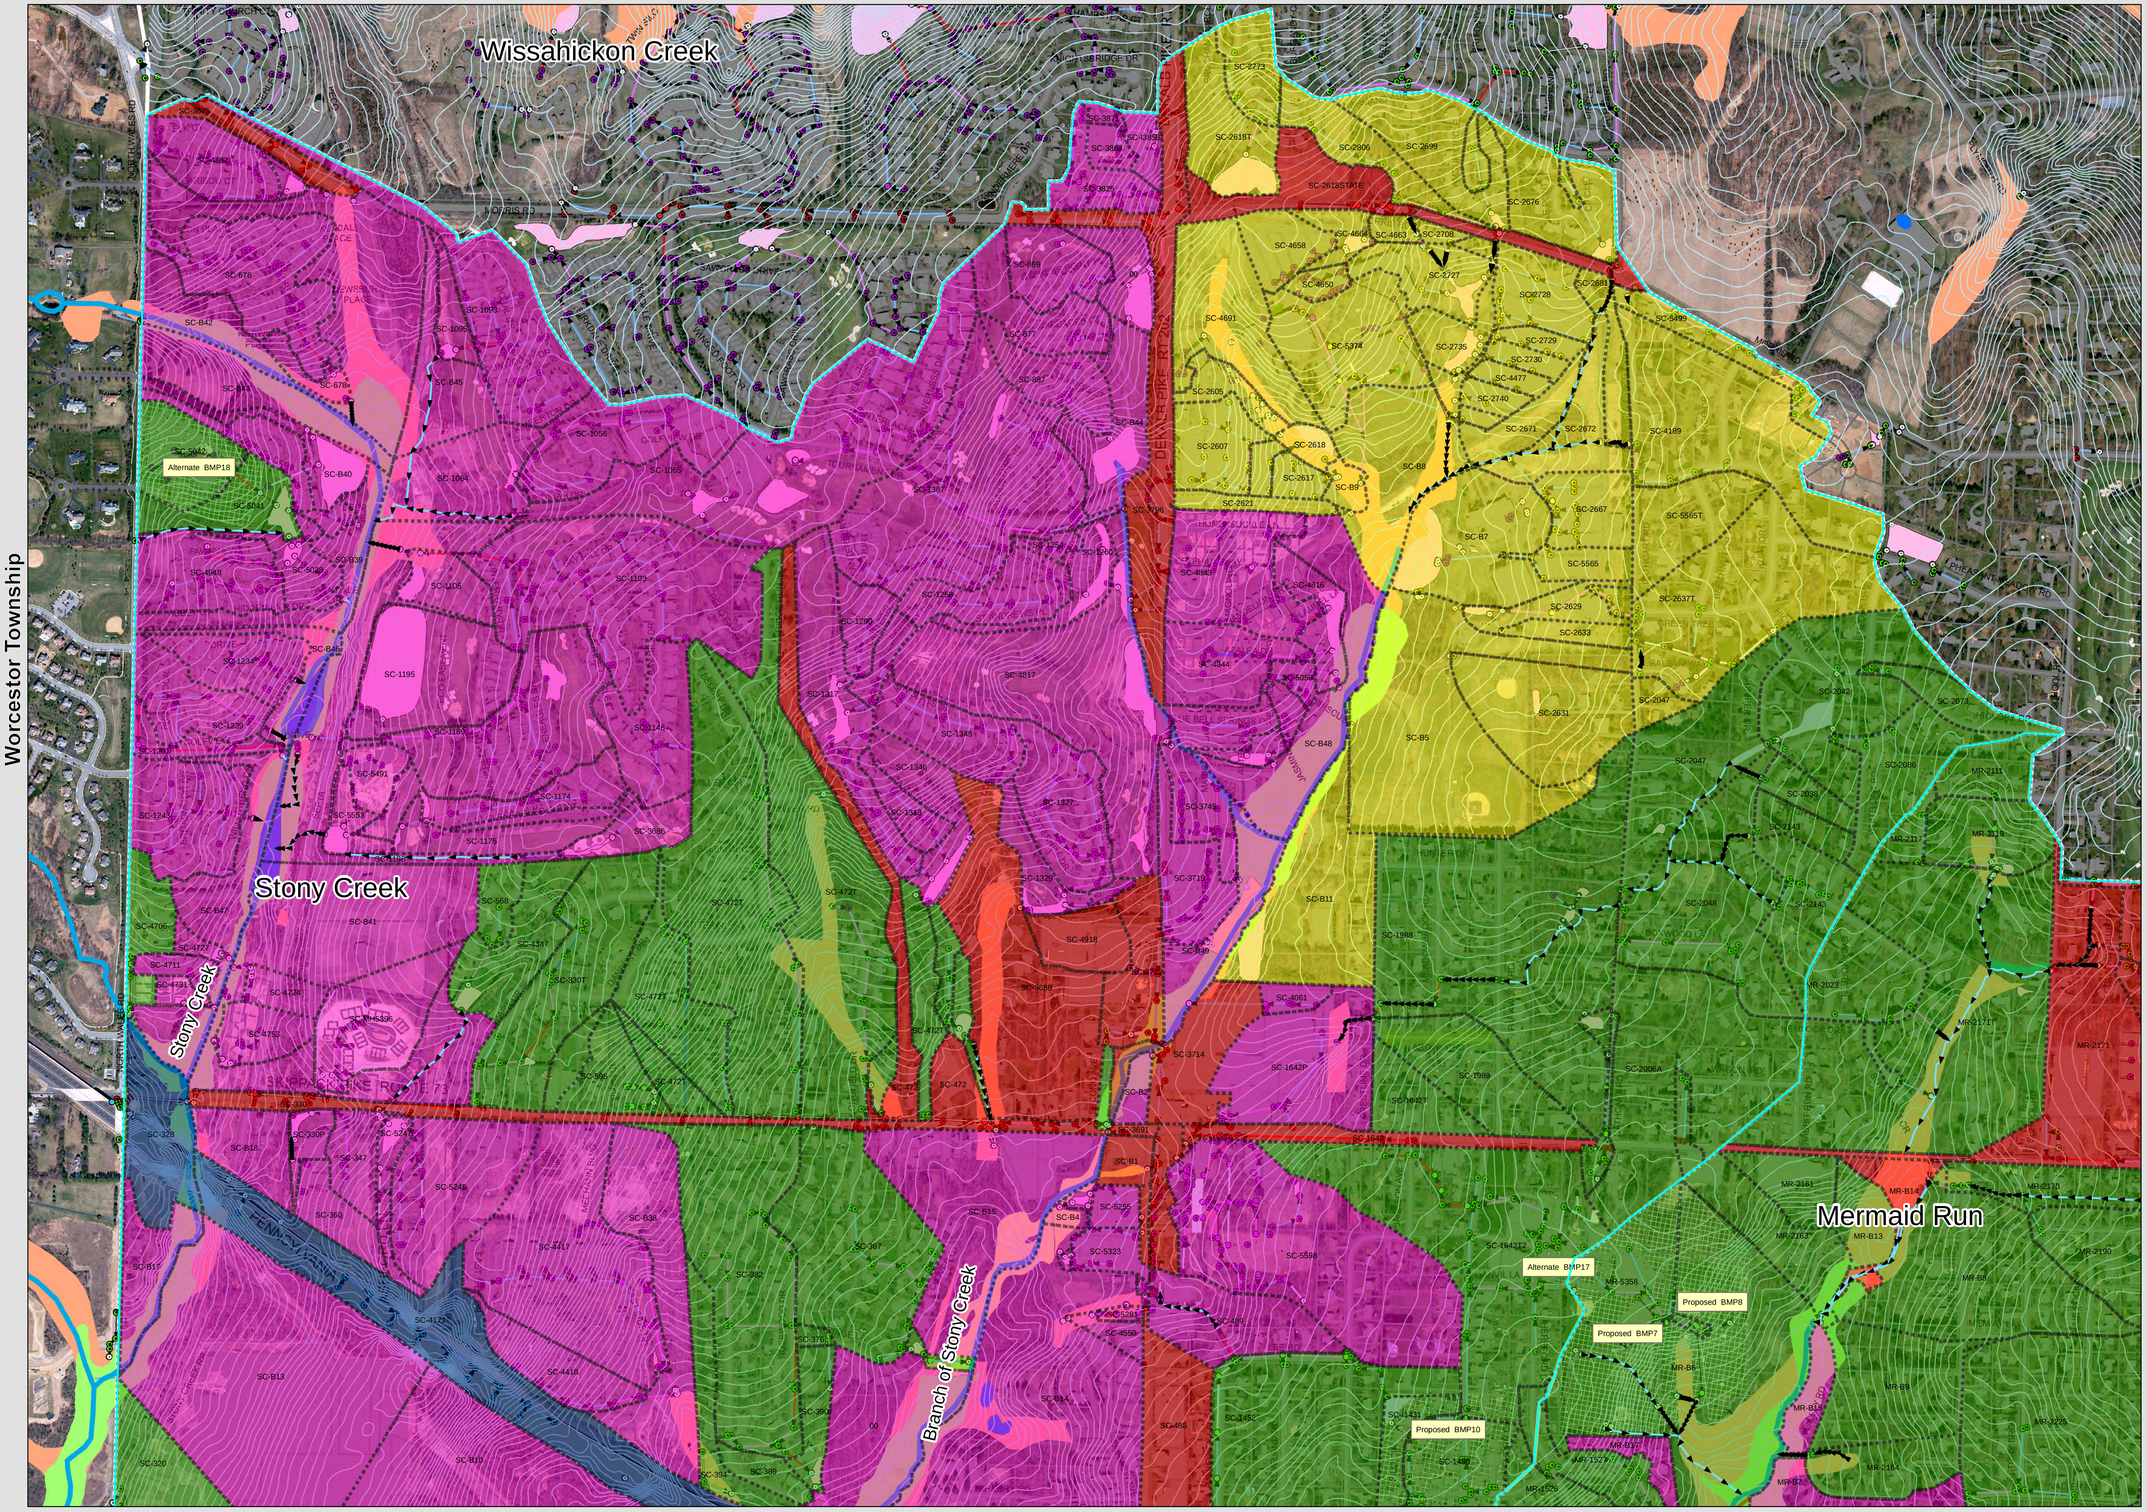

Legend

- MunicipalBoundaries
- Swales
- PRPDrainageSheds041717

Areas of Responsibility

Owner

- COUNTY
- PRIVATE
- STATE
- TOWNSHIP
- TURNPIKE
- contours

StormPt_Category

- inlet
- endwall; outlet
- manhole
- other

StormPt_OWNER

- County
- Private
- State
- Township
- Turnpike

Storm Sewers

DIAMETER

- TBD
- 4; 6; 8; 9; 10; 12; 14; 15
- 18; 19
- 21; 22
- 24; 27; 30
- 36; 38
- 42
- 48
- 54; 58
- 60
- 66

- streams
- forebays

Basins

owner

- Township
- Private
- Watershed

Floodplain09.01.16

type

- FEMAFlood2016
- Individual Flood Study
- Alluvial Study
- HydricSoils
- Parcels
- imperviousdvrpc2015

BMP TYPE

- Cistern
- Infiltration/Seepage Beds,Pits
- Level Spreader
- Rain Garden
- RainBarrels
- StreambankTargetedAreas
- BMPTargetedAreas

WHITPAIN TOWNSHIP

960 Wentz Road
Blue Bell Pa, 19422

Pollutant Reduction Plan

Storm Sewer Sheds STONY CREEK WATERSHED

400 0 800 Feet

1:5,400

1 inch = 450 feet

Disclaimer:
This plan is for general information only. Should more in depth information be needed, consult the approved Land Development or Subdivision Plans.

Date Created: July 6, 2017

Generated By: CE

Sheet 2 of 7

Targeted Streambank Restoration Project Location

Targeted BMP Project Location

Aerial Image DVRPC 2015

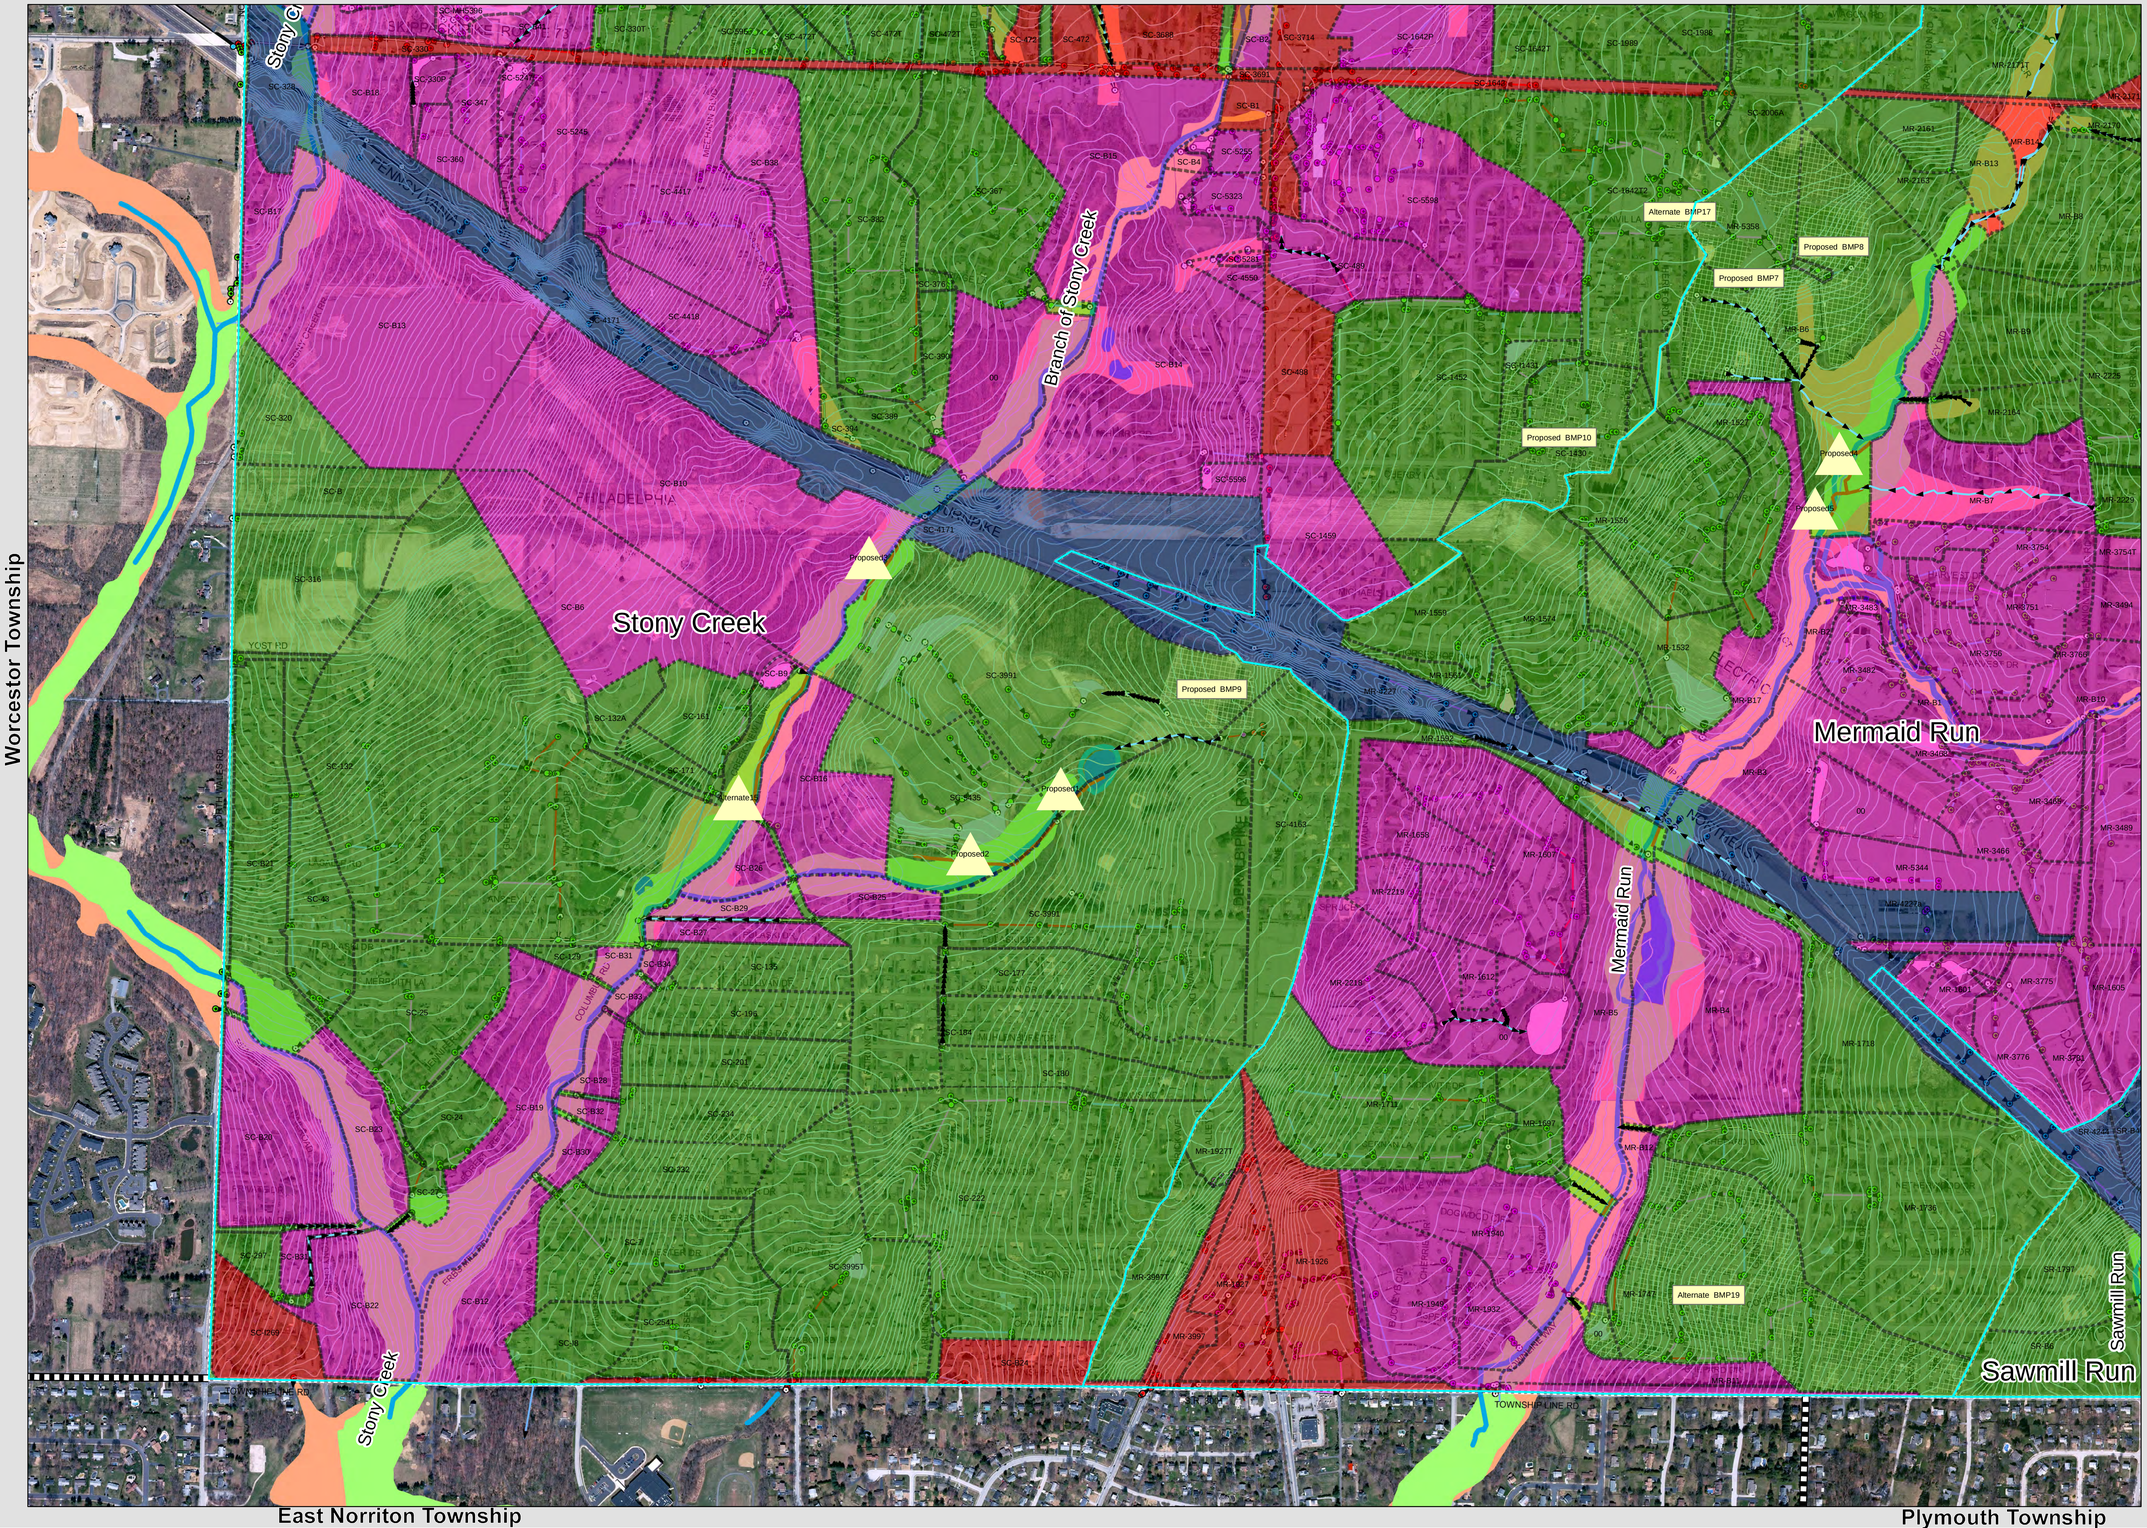

Legend

- MunicipalBoundaries
- Swales
- PRPDrainageSheds041717

Areas of Responsibility

Owner

- COUNTY
- PRIVATE
- STATE
- TOWNSHIP
- TURNPIKE
- contours

StormPt_Category

- inlet
- endwall; outlet
- manhole
- other

StormPt_OWNER

- County
- Private
- State
- Township
- Turnpike

Storm Sewers

DIAMETER

- TBD
- 4; 6; 8; 9; 10; 12; 14; 15
- 18; 19
- 21; 22
- 24; 27; 30
- 36; 38
- 42
- 48
- 54; 58
- 60
- 66

- streams
- forebays

Basins

owner

- Township
- Private
- Watershed

Floodplain09.01.16

type

- FEMAFlood2016
- Individual Flood Study
- Alluvial Study
- HydricSoils
- Parcels
- imperviousdvrpc2015

BMP TYPE

- Cistern
- Infiltration/Seepage Beds,Pits
- Level Spreader
- Rain Garden
- RainBarrels
- StreambankTargetedAreas
- BMPTargetedAreas

Targeted Streambank Restoration Project Location

Targeted BMP Project Location

Aerial Image DVRPC 2015

WHITPAIN TOWNSHIP

960 Wentz Road
Blue Bell Pa, 19422

Pollutant Reduction Plan

Storm Sewer Sheds STONY CREEK WATERSHED

400 0 800 Feet

1:5,400

1 inch = 450 feet

Disclaimer:
This plan is for general information only. Should more in depth information be needed, consult the approved Land Development or Subdivision Plans.

Date Created: July 6, 2017

Generated By: CE

Sheet 3 of 7